استانداردهای خدمات پس از فروش
Hyundai Standards

رنگهای اصلی تعمیرگاه هیوندای

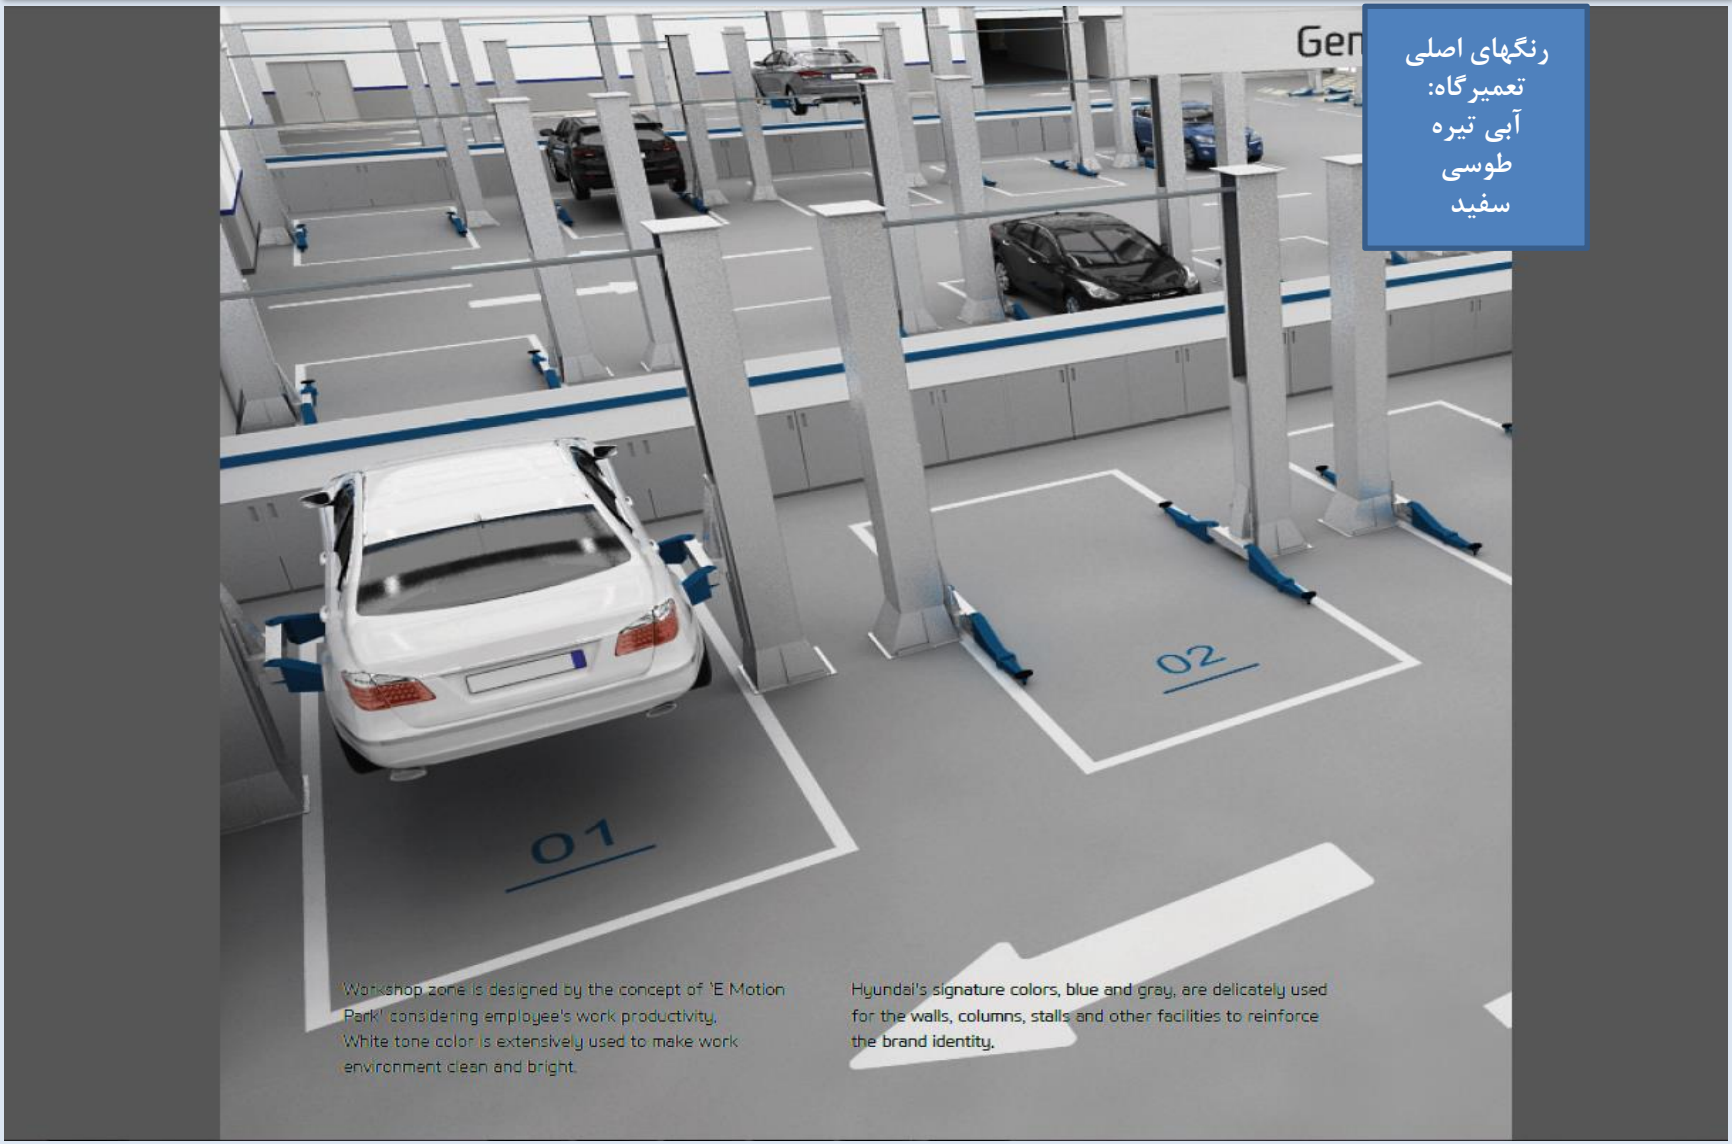

رنگهای اصلی تعمیرگاه:
آبی تیره
طوسی
سفید

رنگهای اصلی تعمیرگاه هیوندای

Wall

- Interior wall of the workshop should be painted.
- The height of workshop door should be 240cm.
- Upper trim of walls should be Hyundai Dark Gray color (Pantone Cool Gray 11C) with 10cm width.
- Center trim of the walls should be Hyundai Blue color (Pantone 288C) with 10cm width. It should be from 110cm above the floor.
- Lower trim, base board of the walls should be Hyundai Dark Gray color (Pantone Cool Gray 11C) with 10cm.
- The color between base board and centre trim should be Hyundai Gray color (Pantone Cool Gray 6C).
- Post the first-aid kits on the conspicuous walls to keep them handy.

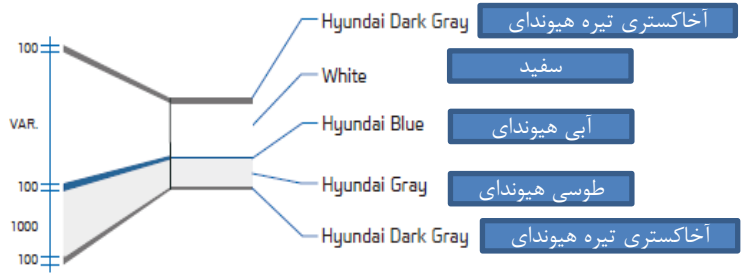

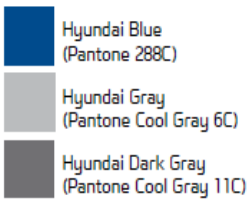

رنگهای اصلی
تعمیرگاه:
آبی تیره
طوسی
خاکستری

- خط پایینی به قطر ۱۰ سانتیرمتر به رنگ خاکستری تیره
- رنگ آمیزی به ارتفاع ۱ متر به رنگ طوسی
- خط میانی به قطر ۱۰ سانتیمتر به رنگ آبی هیوندای
- رنگ آمیزی سفید تا سقف
- خط بالایی به قطر ۱۰ سانتیمتر تا سقف

رنگهای اصلی تعمیرگاه هیوندای

Workshop area

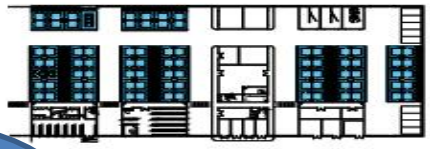

- Appropriate measurements must be taken for sewerage, waste oil, and noise in consideration of local residents and the environment.
- Workshop must be equipped with contamination-resistant finishing materials; cleaning and maintenance must be regularly conducted.
- Sufficient lighting must be provided for safety and precise operations. Also appropriate ventilation, heat resistance, and sound proofing must be considered.
- All vehicle entrance and exit should be at least 4.0m tall to accommodate towing equipment.
- The door openings should be at least 4.0m wide for one-way traffic and 6.0m wide to allow two-way traffic.

رنگ آمیزی جک ها، خط کشی جایگاه ها، فلشهای راهنما

- Brand color is applied to workshop machineries to express brand identity.

رنگهای اصلی تعمیرگاه هیوندای

رنگ آمیزی جک ها، خط کشی جایگاه ها، فلشهای راهنما

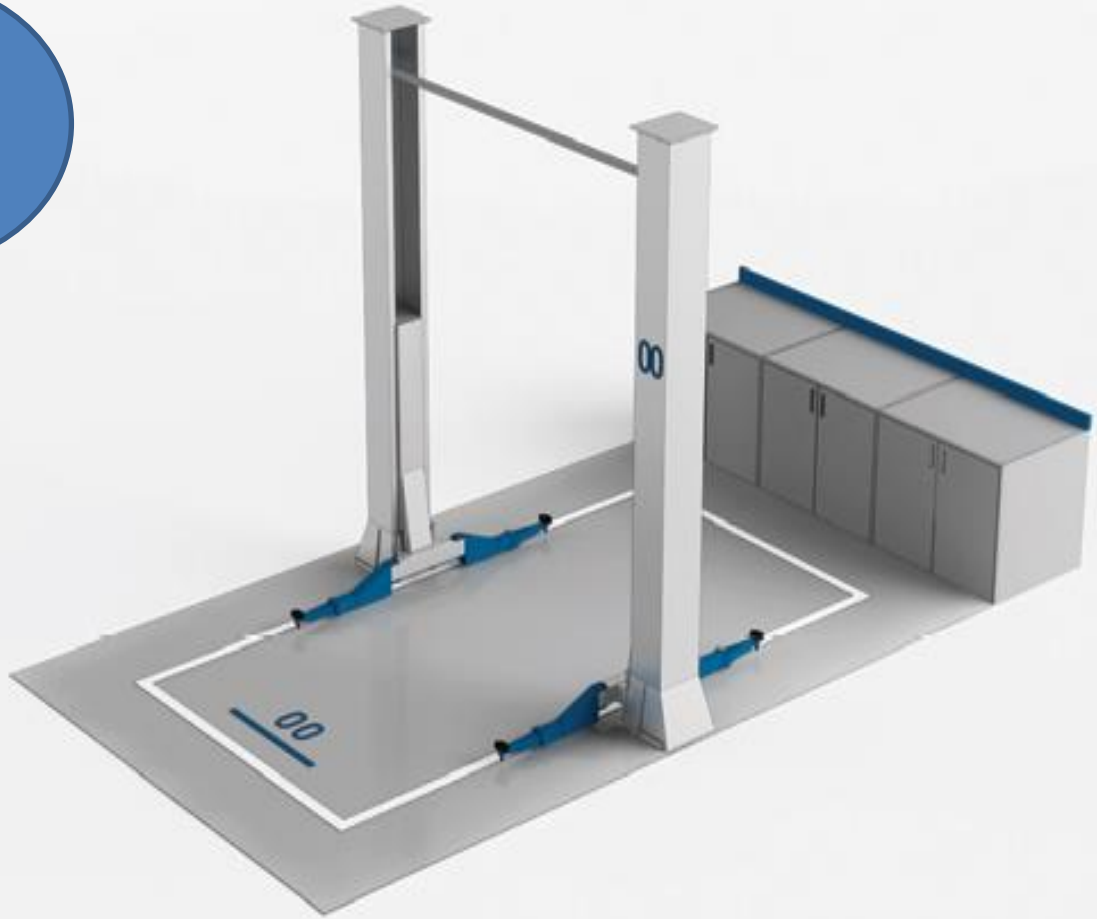

جانمایی جک ها و جایگاه ها در تعمیرگاه هیوندای

Workshop area

Aisle

- In a conventional 90°workbay layout, aisle width must be a minimum of 6.0m
- If there are space constraints, angled parking may be adopted.
- The minimum width of the aisle may be reduced to 5.5m if 60° angled parking is adopted.
- The minimum width of the aisle may be reduced to 4.0m if 50° angled parking is adopted.
- Keep in mind that angled parking is easier to enter and exit but significantly less space efficient.

فضای درایو-وی تعمیرگاه به عرض ۶ متر

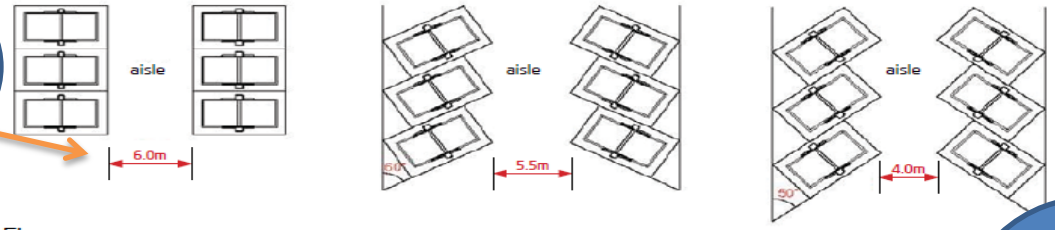

Floor

- Concrete floor should be sufficiently thick to allow heavy-duty usage.
- All concrete surfaces should be coated with either polyamide epoxy paint or fully vitrified porcelain tiles(100x200) accor
  to local situations.
- Hyundai Gray (Pantone Cool Gray 6C) is recommended for the floor color; Hyundai White is used for general floor
  signage such as stall marking sign, and wayfinding arrows.
- Drain must be sloped to the center or to the edge of the floor. The slope angle must be 1/50~1/100.

Hyundai Gray
(Pantone Cool Gray 6C)

کف تعمیرگاه باید با بتن ضخیم پوشانیده شده و روی آن به رنگ اپکسی طوسی رنگ پوشش داده شود.

Wall

- Interior wall of the workshop should be painted.
- The height of workshop door should be 240cm.
- Upper trim of walls should be Hyundai Dark Gray color
  (Pantone Cool Gray 11C) with 10cm width.
- Center trim of the walls should be Hyundai Blue color (Pantone 288C)
  with 10cm width. It should be from 110cm above the floor.
- Lower trim, base board of the walls should be Hyundai Dark Gray color
  (Pantone Cool Gray 11C) with 10cm.
- The color between base board and centre trim should be Hyundai Gray color
  (Pantone Cool Gray 6C).
- Post the first-aid kits on the conspicuous walls to keep them handy.

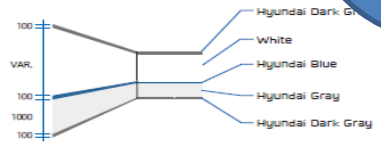

Hyundai Blue
(Pantone 288C)

Hyundai Gray
(Pantone Cool Gray 6C)

Hyundai Dark Gray
(Pantone Cool Gray 11C)

اگزوز فن های مورد تایید در تعمیرگاه هیوندای

نصب اگزوزفن زیرزمینی

① Underground exhaust gas extraction

- It must be installed prior to floor construction.
- It must be hidden under the floor for cleaner and less obstructive appearance.
- It is more difficult to maintain as wires are under the floor.
- It cannot be used on commercial vehicles that have vertical exhaust pipes.
- Technicians must take extra care to remove the tubing from the vehicle after the completion of the service

② Overhead exhaust gas extraction

- It is easier to install in existing building, and to maintain.
- It is more obstructive and potentially noisier depending on the location of the blower motor.
- Location of discharge vent or chimney must be considered.

نصب اگزوزفن سقفی

جایگاه های تعمیراتی در تعمیرگاه هیوندای

Workbay

- Calculate the number of workbays to be installed based on the past annual vehicle sales figure, current and future sales target, and/or number of Service orders.
- The workbay layout must consider traffic flow, and evey stall should have easy access to support room and parts storage.
- Standard dimensions for a workbay is 4.0m x 6.5m with additional 1.5m deep space for a cabinet (depth: 1.0m) and traffic aisle (0.5m) reserved between the workbay and the cabinet.
- Recommended dimensions for inner stall is 2.5m x 5.0m; Stall border line is recommended to be 10cm wide.
- When the floor is finished with polyamide epoxy paint, the stall sign should be marked with white paint; when the floor is finished with fully-vitrified porcelain tiles, the stall sign should be marked using white color tiles.
- Stall size can be adjusted to conform with local regulations.

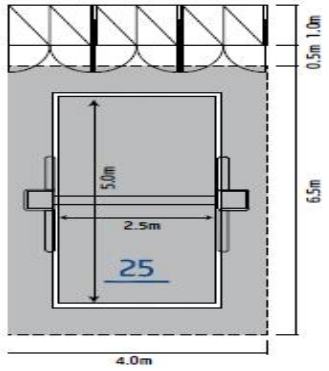

ابعاد جایگاه تعمیراتی :

۴متر در ۷ متر

خط کشی جک ها:

۲,۵ متر در ۵ متر

Stall sign marked with white paint

Stall sign marked with white color porcelain tiles

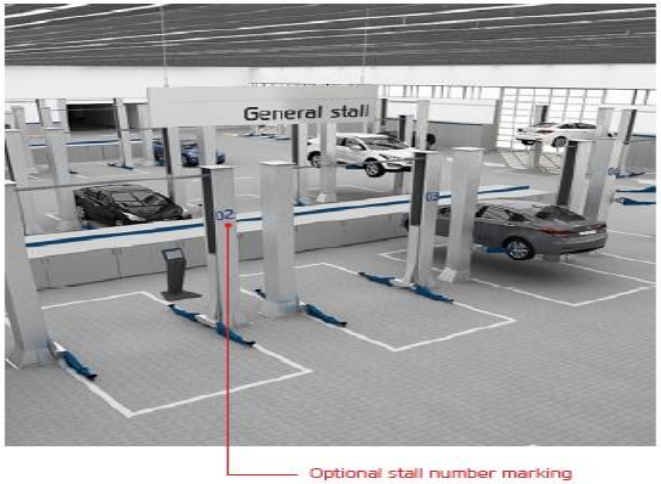

جایگاه های تعمیراتی در تعمیرگاه هیوندای

ابعاد جایگاه تعمیراتی :

۴متر در ۷ متر

خط کشی جک ها:

۲,۵ متر در ۵ متر

محوطه انبار در تعمیرگاه هیوندای

Parts zone

Entrance

- Main entrance must be easily accessible.
- The width of the entrance should be minimum 1m to allow uninterrupted movement of large parts.
- A separate entrance may be necessary for large items where the main entrance is a standard width.

ورودی انبار به ابعاد: ۲,۴ متر در ۱ متر

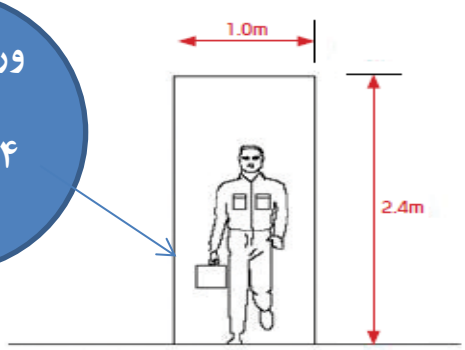

Aisle

- The parts storage should have main aisle and sub aisles.
- Sufficient width must be reserved for the aisle without obstruction.
- Aisles run perpendicular to the parts counter for the employee to save time in finding parts. Aisle width is recommended to exceed minimum of 1m; 1.2m is recommended for bulky bins, and 1.5m between the parts counter and the end of shelves.
- Occasional cross aisles are necessary every 4.0m to 5.0m

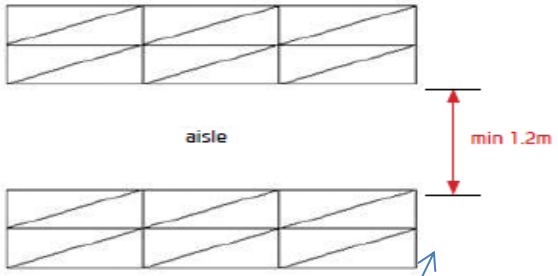

پوشش کف انبار: اپکسی به رنگ طوسی

فاصله قفسه ها: حداقل ۱,۲ متر

Floor

- Easy maintenance floor finishing materials must be used.
- Polyamide epoxy paint is recommend for the floor; Its color should be Hyundai Gray (Pantone Cool Gray 6C).

Hyundai Gray
(Pantone Cool Gray 6C)

محوطه انبار در تعمیرگاه هیوندای

Wall

- Interior Wall of the storage area should be painted with Hyundai White (white).
- Baseboard should be 15cm in height and colored with Hyundai Dark Gray(Pantone Cool Gray 11C).

Hyundai White
(White)

Hyundai Dark Gray
(Pantone Cool Gray11C)

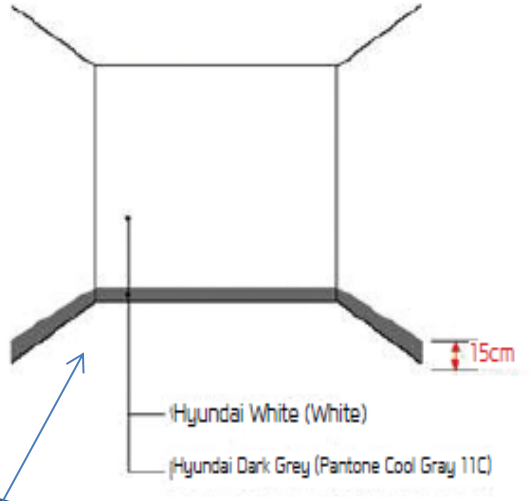

رنگ آمیزی انبار: خط پایینی به ارتفاع ۱۵ سانتیمتر رنگ آمیزی سفید تا سقف

Ceiling

- Recommended ceiling height is minimum 2.4m.

محوطه اداری خدمات پس از فروش

محوطه اداری خدمات پس از فروش